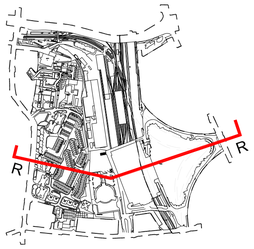

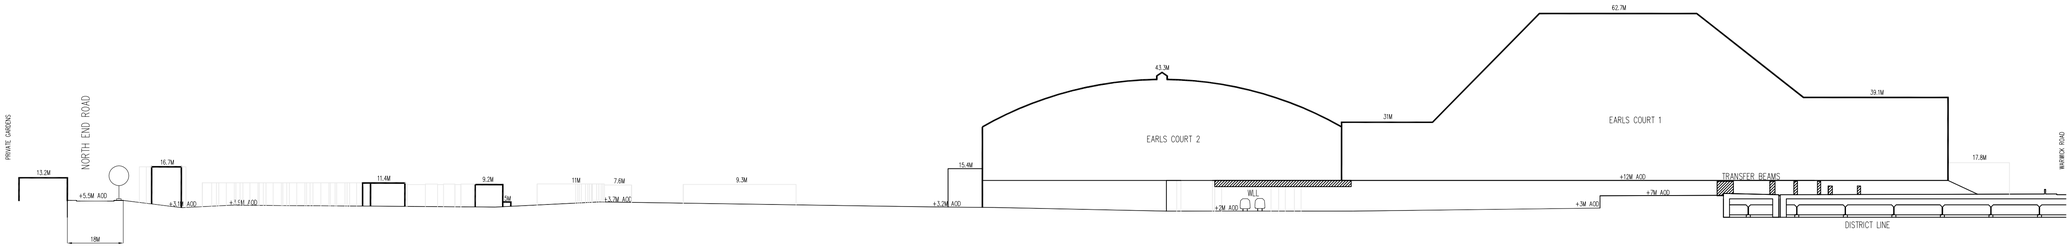

Section RR (Looking North)

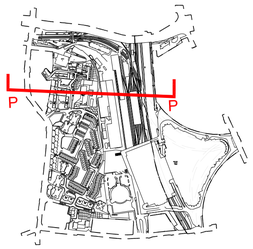

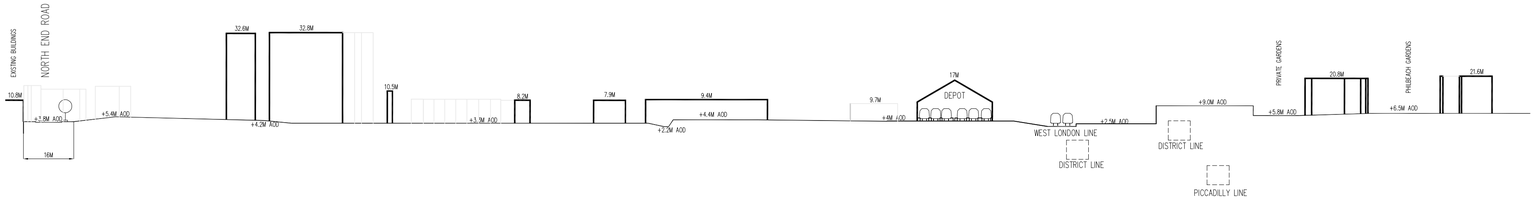

Section PP (Looking North)

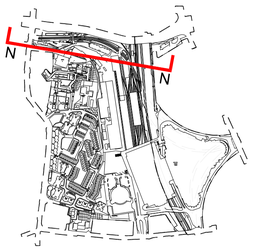

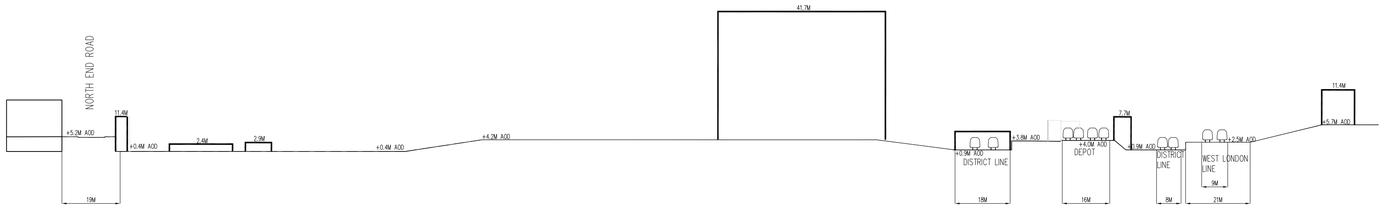

Section NN (Looking North)

EC PROPERTIES LIMITED

0 10 25 50m
SCALE 1:1000 @ A1

EARLS COURT MASTERPLAN

Application 2

Existing Site Sections #1

June 2011

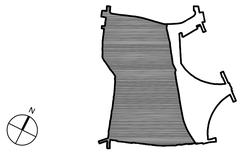

FARRELLS

ECM2-PA-03-104

1/1000 @ A1 - 1/2000 @ A3

STATUS: FOR APPROVAL

© Terry Farrell & Partners 2011